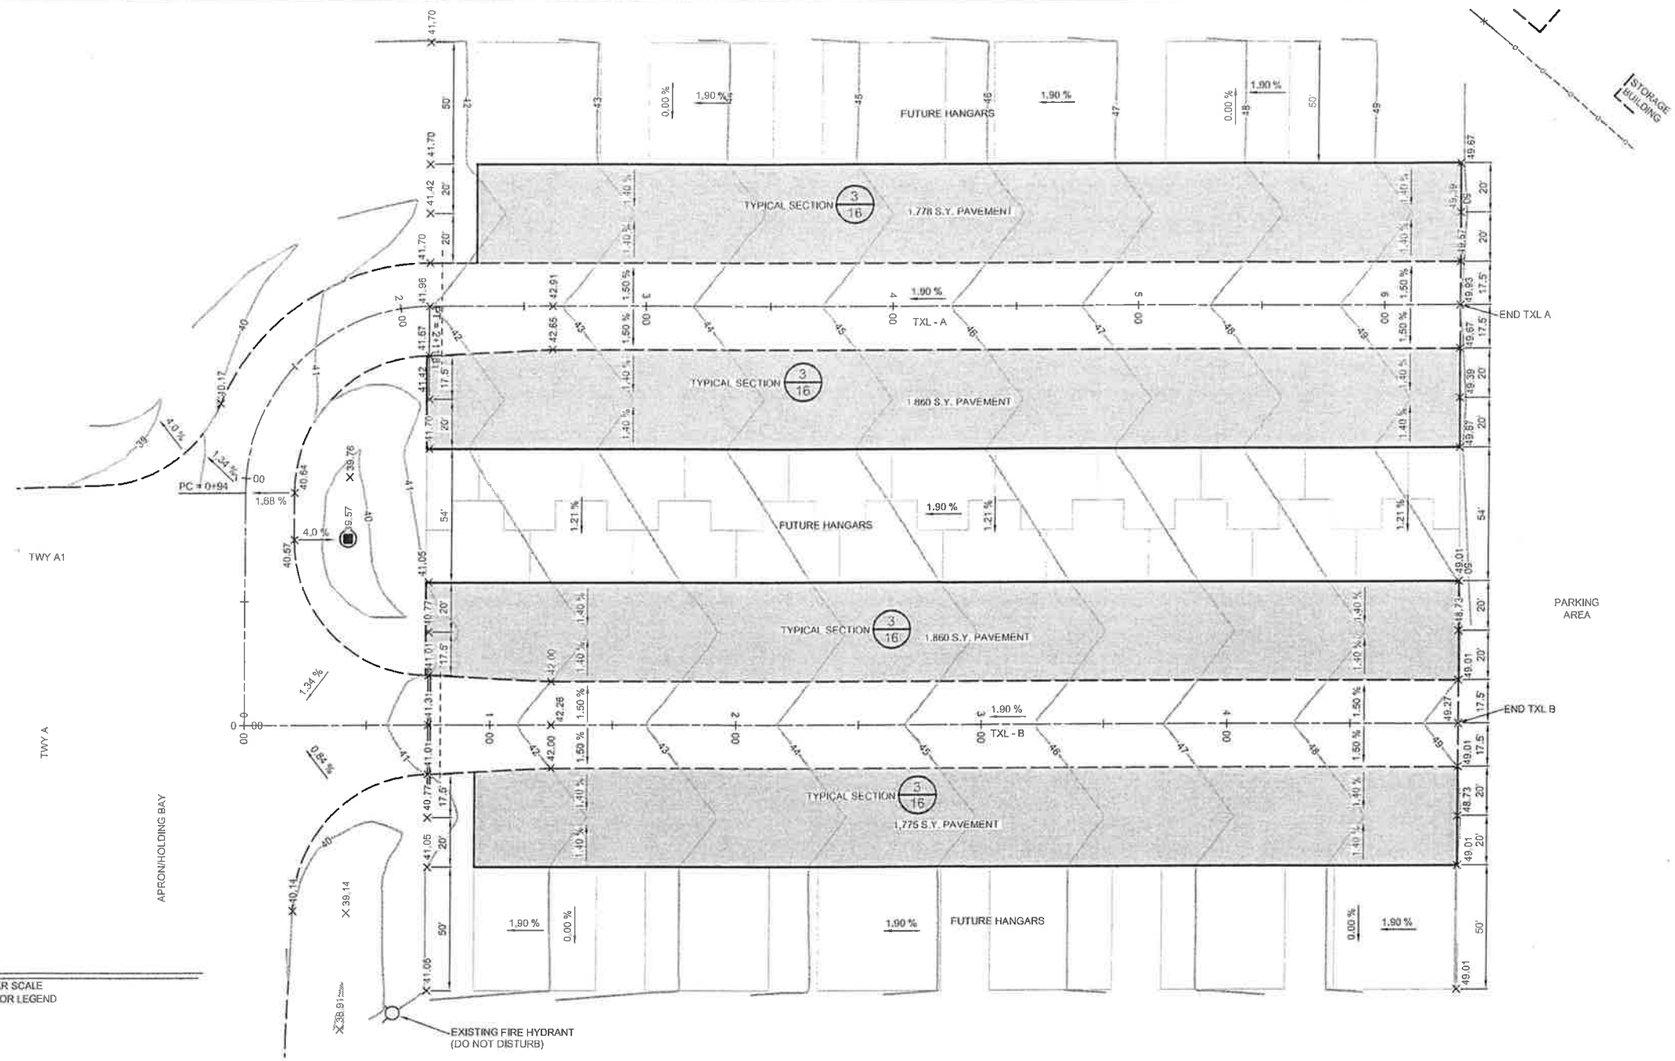

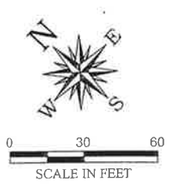

PLAN

SCALE: PER BAR SCALE
SEE SHEET 2 FOR LEGEND

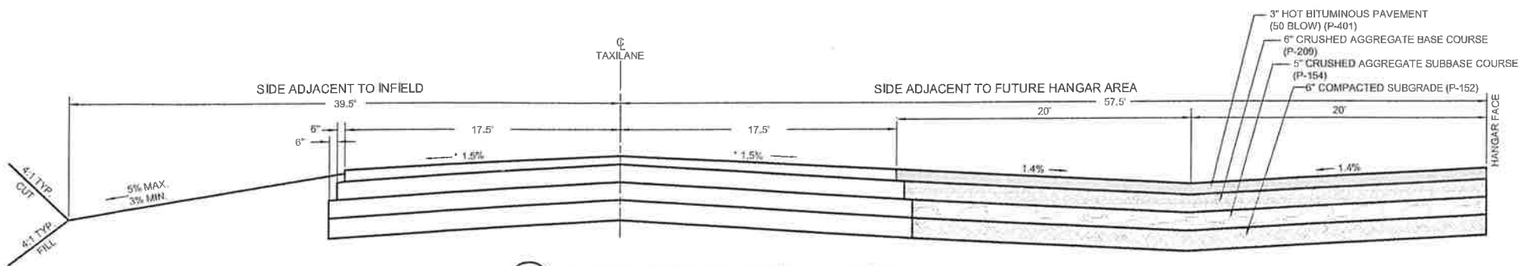

1/1 HANGAR APPROACH TYPICAL SECTION
NOT TO SCALE
* SEE GRADING PLAN @ TIE-INS

ARMSTRONG CONSULTANTS, Inc.
airport engineering and planning services
861 Rood Avenue
Grand Junction, CO 81501
ph: 970.242.0101 fax: 970.241.1769

HEBER CITY MUNICIPAL AIRPORT
RUSS MCDONALD FIELD
HEBER CITY, UTAH
2008 IMPROVEMENTS

No.	Revision	Date	By

Project No: 055752
Date: 1/2008
File Name: 5752HANGARPAVE

Drawn: BKR
Checked: DJH
Approved: KEK

TAXILANE A & B
HANGAR APPROACH
PAVING

Sheet: 1 of: 1