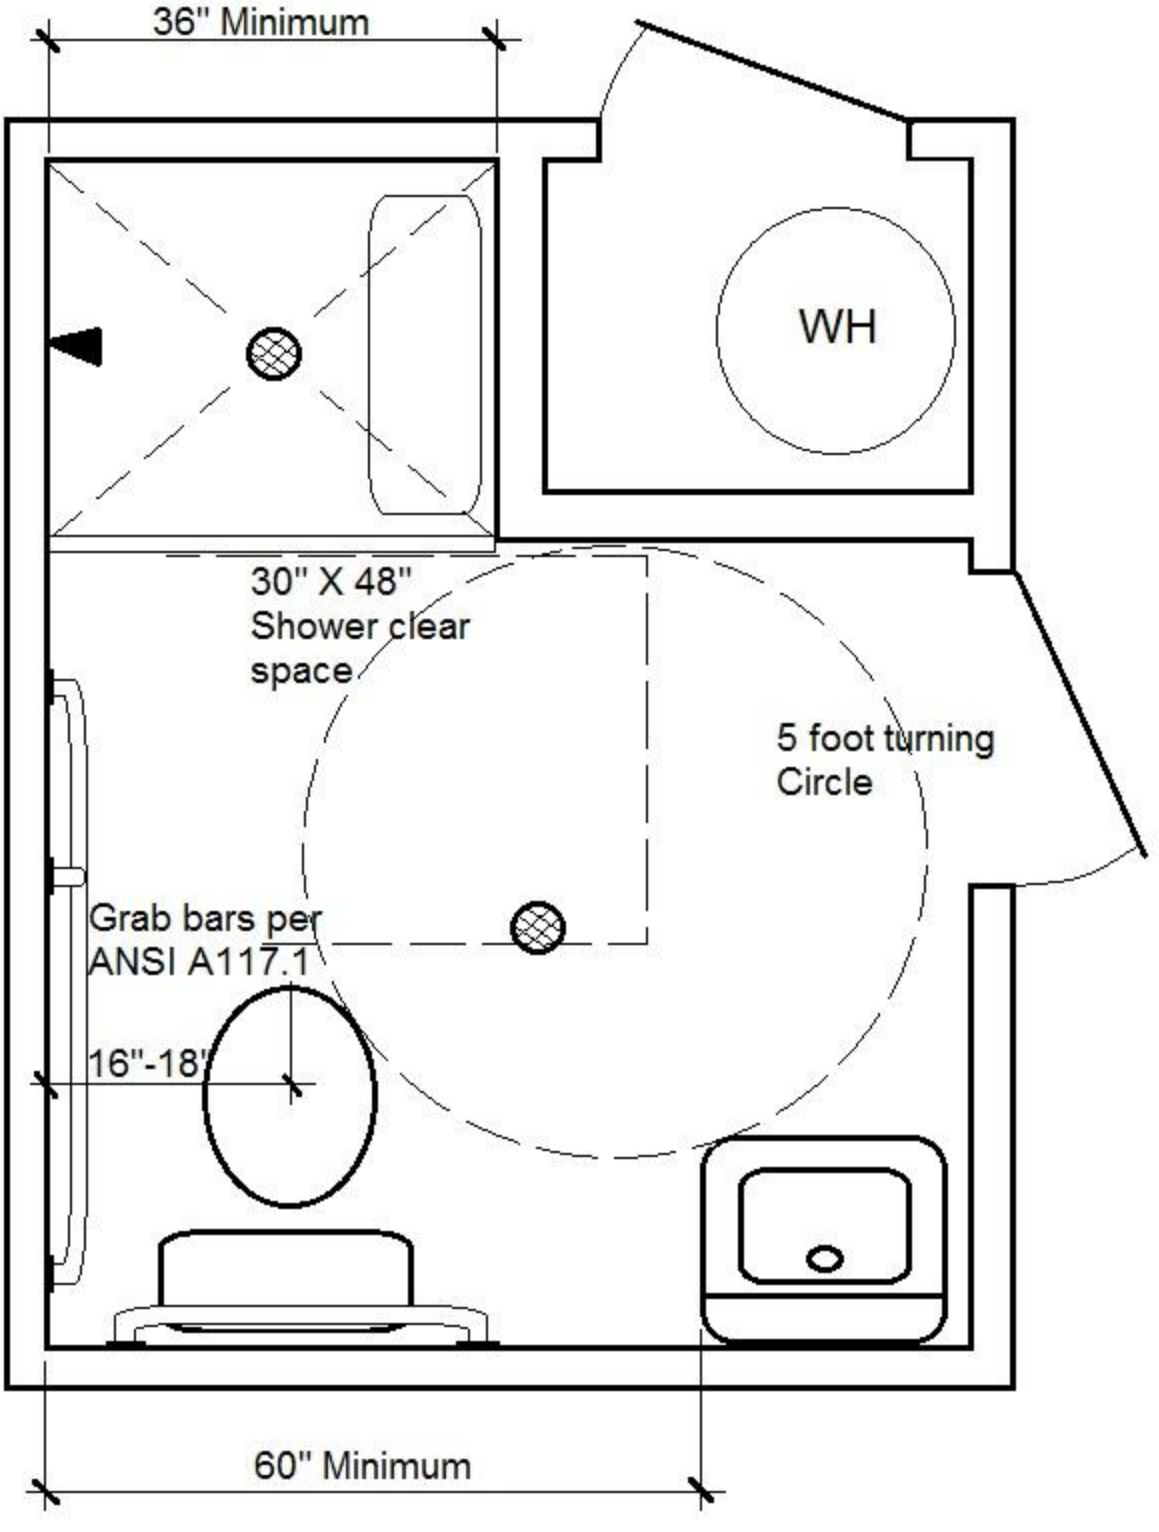MINIMUM ACCESSIBLE RESTROOM WITH SHOWER