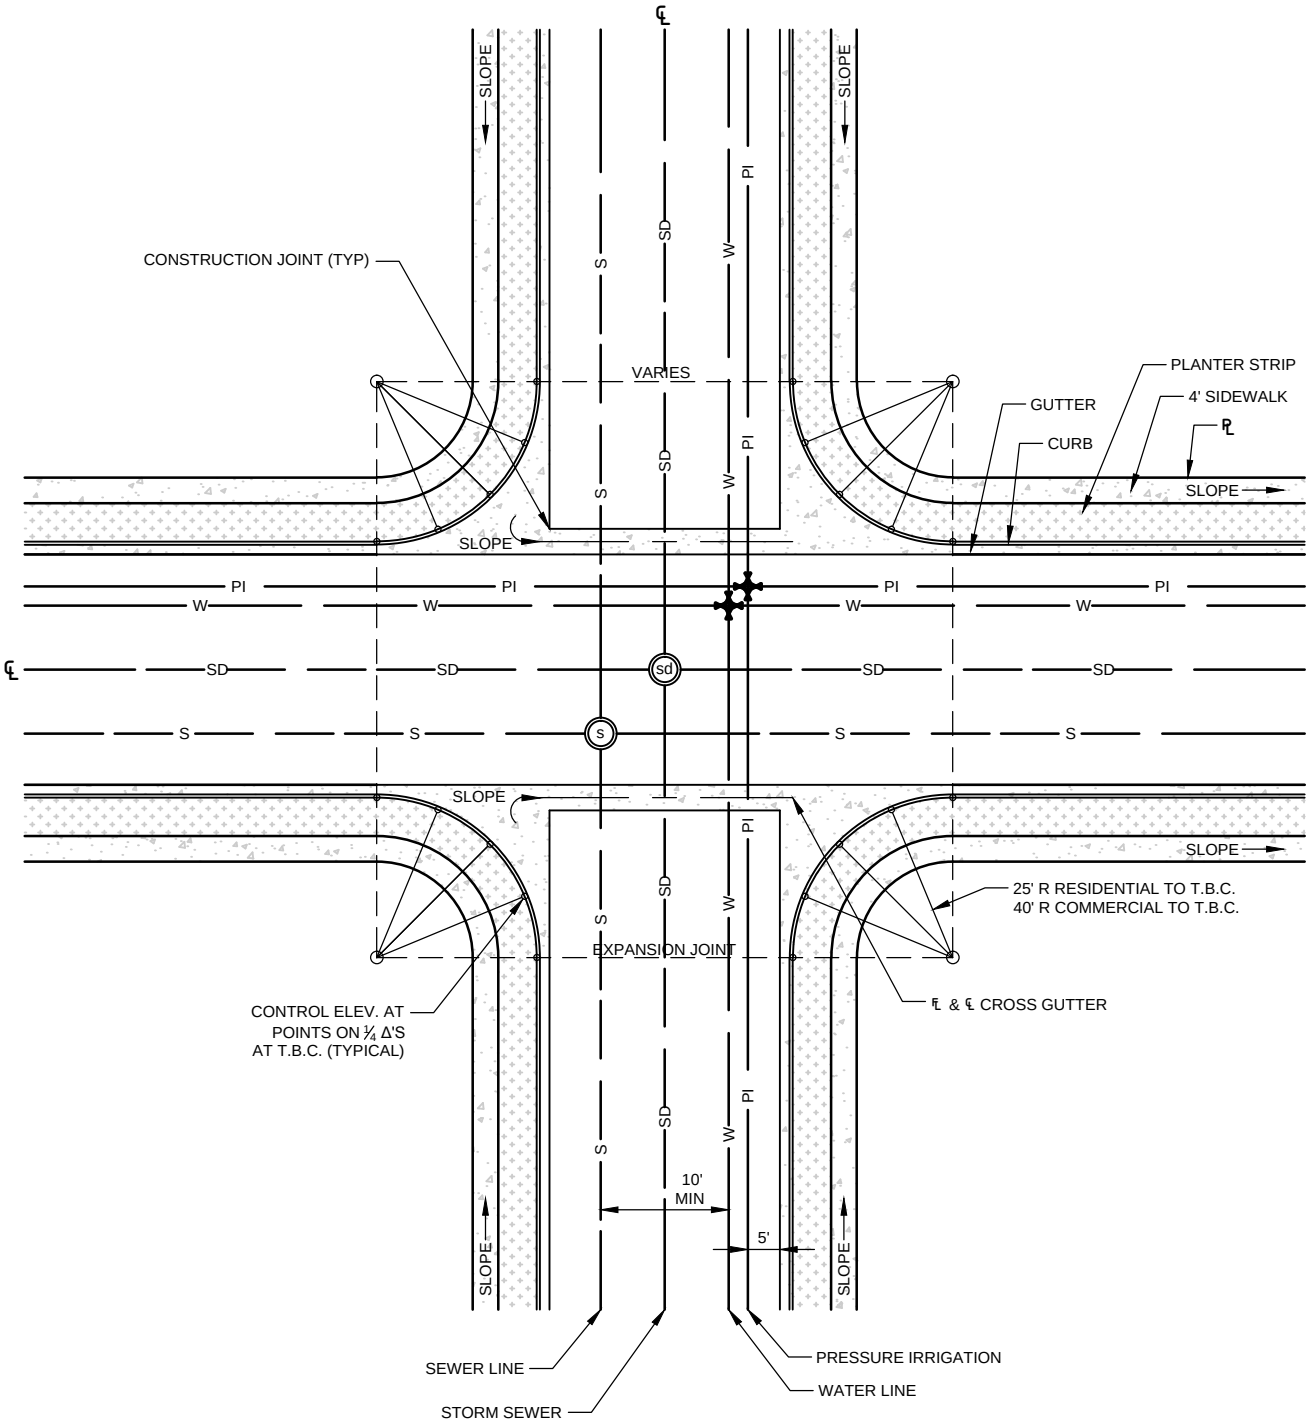

STANDARD STREET INTERSECTION AND UTILITY LOCATION

N.T.S

03/12

HEBER CITY
STANDARD DRAWING

UTILS-2